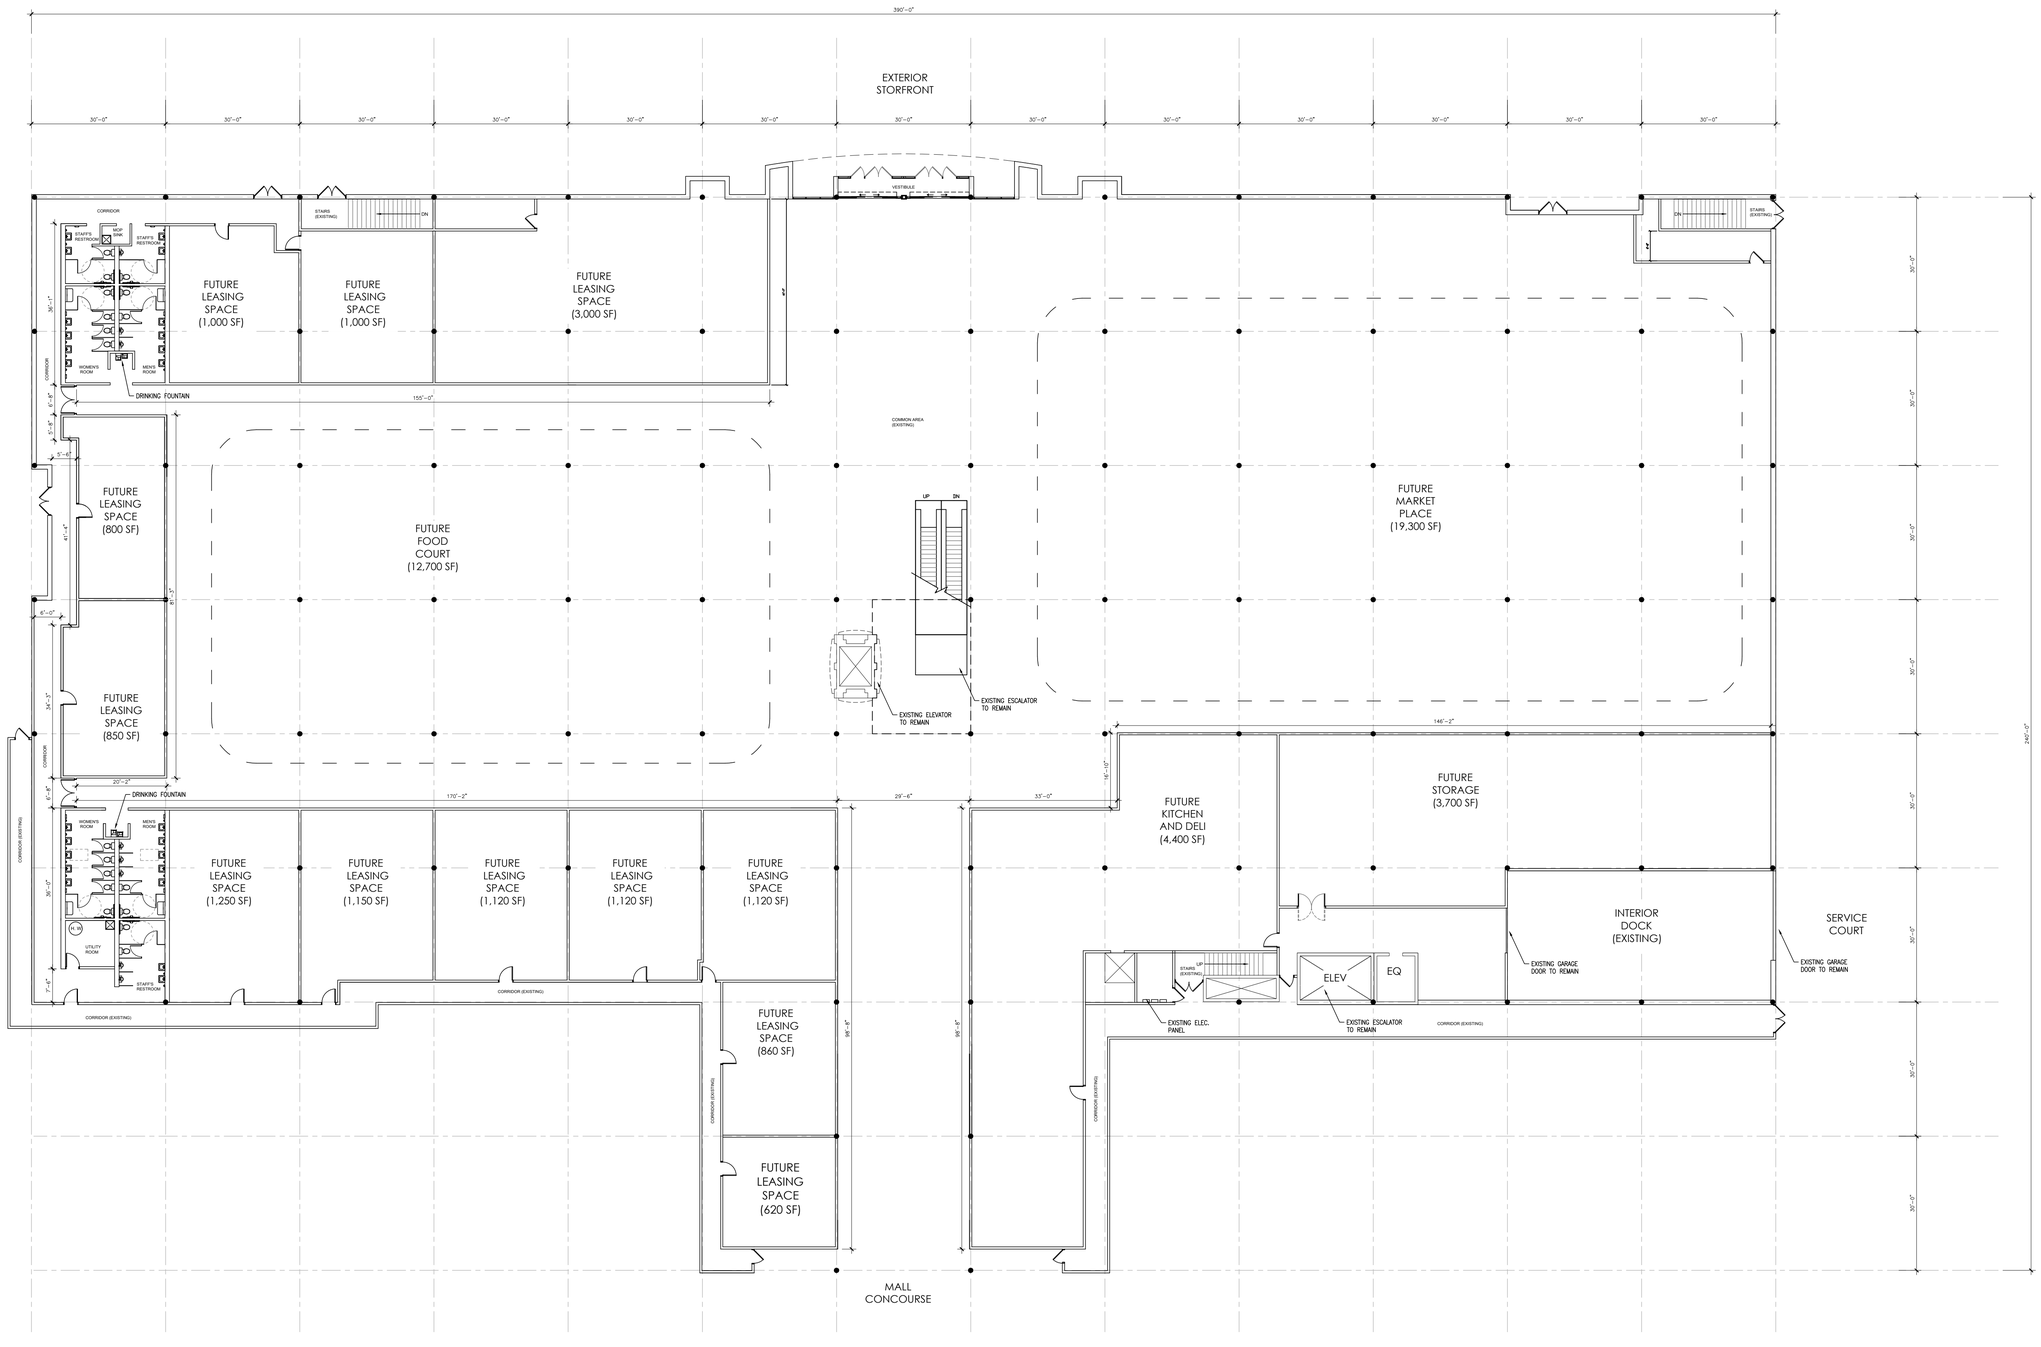


1 FLOOR PLAN - MAIN FLOOR

1/16" = 1' - 0"

# ASIA VILLAGE MALL

301 NORTHTOWN DR.
BLAINE, MN 55434

REVISION HISTORY


CHAN'S CONSULTING LLC

7901 12TH AVE. S.
BLOOMINGTON, MN 55425

TEL: 952-854-9515


I HEREBY CERTIFY THAT THIS PLAN, SPECIFICATION OR REPORT WAS PREPARED BY ME OR UNDER MY DIRECT SUPERVISION AND THAT I AM A DULY REGISTERED ARCHITECT UNDER THE LAWS OF THE STATE OF MINNESOTA.

SIGNATURE
NAME:
DATE:
REGISTRATION NUMBER:
EMAIL: CHANSCONSULTINGLLC@GMAIL.COM

MAIN FLOOR PLAN

COMM. NO.
SCALE 1/16" = 1'-0"
DATE
DRAWN KK

A1

COPYRIGHT CHAN'S CONSULTING LLC. 2024